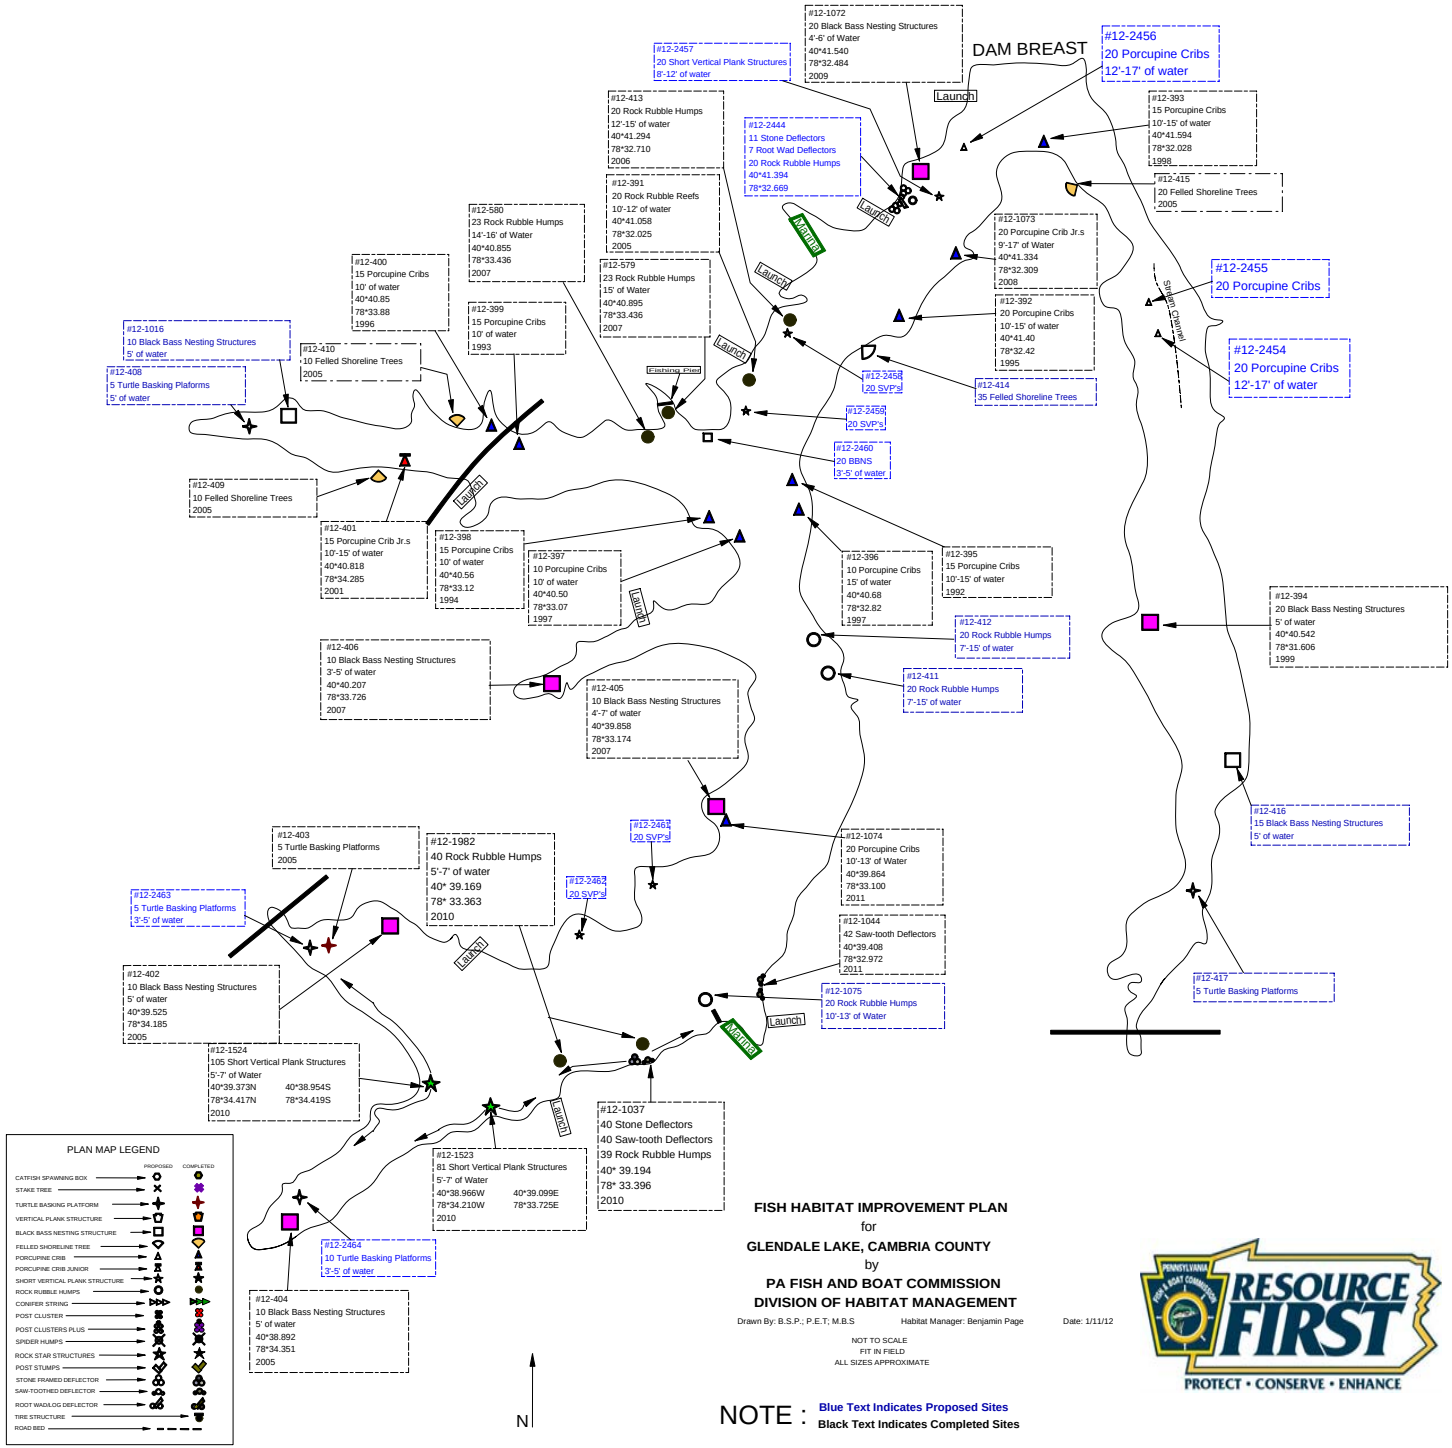
DAM BREAST
#12-1072
20 Black Bass Nesting Structures
4'-6' of Water
40*41.540
78*32.484
2009
#12-2457
20 Short Vertical Plank Structures
8'-12' of water
#12-2456
20 Porcupine Cribs
12'-17' of water
#12-413
20 Rock Rubble Humps
12'-15' of water
40*41.294
78*32.710
2006
#12-2444
11 Stone Deflectors
7 Root Wad Deflectors
20 Rock Rubble Humps
40*41.394
78*32.669
#12-393
15 Porcupine Cribs
10'-15' of water
40*41.594
78*32.028
1998
#12-415
20 Felled Shoreline Trees
2005
#12-391
20 Rock Rubble Reefs
10'-12' of water
40*41.058
78*32.025
2005
#12-580
23 Rock Rubble Humps
14'-16' of Water
40*40.855
78*33.436
2007
#12-1073
20 Porcupine Crib Jr.s
9'-17' of Water
40*41.334
78*32.309
2008
#12-2455
20 Porcupine Cribs
#12-400
15 Porcupine Cribs
10' of water
40*40.85
78*33.88
1996
#12-579
23 Rock Rubble Humps
15' of Water
40*40.895
78*33.436
2007
#12-392
20 Porcupine Cribs
10'-15' of water
40*41.40
78*32.42
1995
#12-399
15 Porcupine Cribs
10' of water
1993
#12-1016
10 Black Bass Nesting Structures
5' of water
#12-408
5 Turtle Basking Platforms
5' of water
#12-410
10 Felled Shoreline Trees
2005
#12-2454
20 Porcupine Cribs
12'-17' of water
#12-2458
20 SVP's
#12-414
35 Felled Shoreline Trees
#12-2459
20 SVP's
#12-2460
20 BBNS
3'-5' of water
#12-409
10 Felled Shoreline Trees
2005
#12-401
15 Porcupine Crib Jr.s
10'-15' of water
40*40.818
78*34.285
2001
#12-398
15 Porcupine Cribs
10' of water
40*40.56
78*33.12
1994
#12-397
10 Porcupine Cribs
10' of water
40*40.50
78*33.07
1997
#12-396
10 Porcupine Cribs
15' of water
40*40.68
78*32.82
1997
#12-395
15 Porcupine Cribs
10'-15' of water
1992
#12-394
20 Black Bass Nesting Structures
5' of water
40*40.542
78*31.606
1999
#12-412
20 Rock Rubble Humps
7'-15' of water
#12-406
10 Black Bass Nesting Structures
3'-5' of water
40*40.207
78*33.726
2007
#12-411
20 Rock Rubble Humps
7'-15' of water
#12-405
10 Black Bass Nesting Structures
4'-7' of water
40*39.858
78*33.174
2007
#12-416
15 Black Bass Nesting Structures
5' of water
#12-2461
20 SVP's
#12-403
5 Turtle Basking Platforms
2005
#12-1982
40 Rock Rubble Humps
5'-7' of water
40* 39.169
78* 33.363
2010
#12-1074
20 Porcupine Cribs
10'-13' of Water
40*39.864
78*33.100
2011
#12-2463
5 Turtle Basking Platforms
3'-5' of water
#12-2462
20 SVP's
#12-1044
42 Saw-tooth Deflectors
40*39.408
78*32.972
2011
#12-402
10 Black Bass Nesting Structures
5' of water
40*39.525
78*34.185
2005
#12-1075
20 Rock Rubble Humps
10'-13' of Water
#12-417
5 Turtle Basking Platforms
#12-1524
105 Short Vertical Plank Structures
5'-7' of Water
40*39.373N 40*38.954S
78*34.417N 78*34.419S
2010
#12-1037
40 Stone Deflectors
40 Saw-tooth Deflectors
39 Rock Rubble Humps
40* 39.194
78* 33.396
2010
#12-1523
81 Short Vertical Plank Structures
5'-7' of Water
40*38.966W 40*39.099E
78*34.210W 78*33.725E
2010
#12-2464
10 Turtle Basking Platforms
3'-5' of water
#12-404
10 Black Bass Nesting Structures
5' of water
40*38.892
78*34.351
2005
Launch
Average
Fishing Pier
Swan Channel
PLAN MAP LEGEND
PROPOSED
COMPLETED
CATFISH SPAWNING BOX
STAKE TREE
TURTLE BASKING PLATFORM
VERTICAL PLANK STRUCTURE
BLACK BASS NESTING STRUCTURE
FELLED SHORELINE TREE
PORCUPINE CRIB
PORCUPINE CRIB JUNIOR
SHORT VERTICAL PLANK STRUCTURE
ROCK RUBBLE HUMPS
CONIFER STRING
POST CLUSTER
POST CLUSTERS PLUS
SPIDER HUMPS
ROCK STAR STRUCTURES
POST STUMPS
STONE FRAMED DEFLECTOR
SAW-TOOTHED DEFLECTOR
ROOT WAD/LOG DEFLECTOR
TIRE STRUCTURE
ROAD BED
N
NOTE :
Blue Text Indicates Proposed Sites
Black Text Indicates Completed Sites
FISH HABITAT IMPROVEMENT PLAN
for
GLENDALE LAKE, CAMBRIA COUNTY
by
PA FISH AND BOAT COMMISSION
DIVISION OF HABITAT MANAGEMENT
Drawn By: B.S.P.; P.E.T; M.B.S
Habitat Manager: Benjamin Page
Date: 1/11/12
NOT TO SCALE
FIT IN FIELD
ALL SIZES APPROXIMATE
RESOURCE FIRST
PROTECT • CONSERVE • ENHANCE