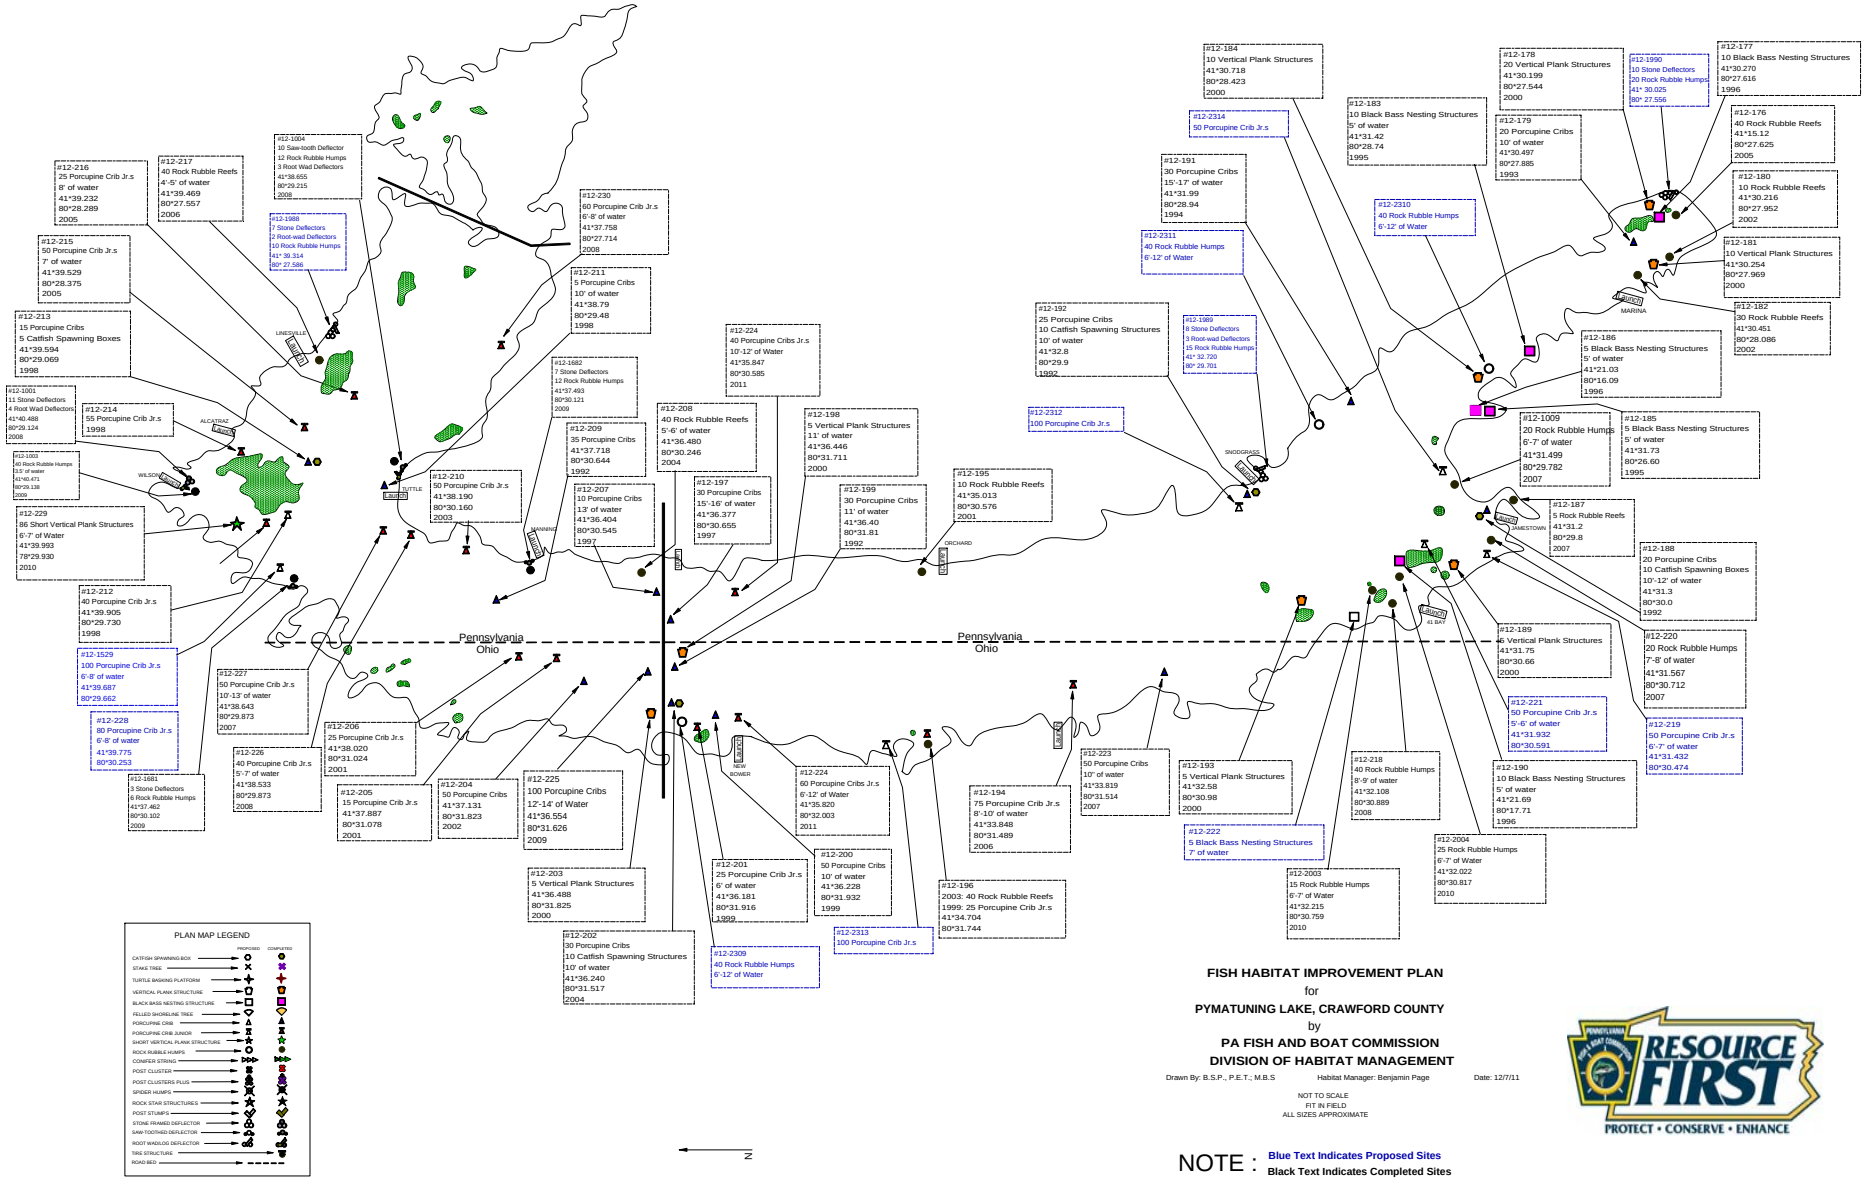

PLAN MAP LEGEND

	PROPOSED	COMPLETED
CATFISH SPAWNING BOX		
STAKE TREE		
TURTLE BASKING PLATFORM		
VERTICAL PLANK STRUCTURE		
BLACK BASS NESTING STRUCTURE		
FELLED SHORELINE TREE		
PORCUPINE CRIB		
PORCUPINE CRIB JUNIOR		
SHORT VERTICAL PLANK STRUCTURE		
ROCK RUBBLE HUMPS		
CONIFER STRING		
POST CLUSTER		
POST CLUSTERS PLUS		
SPIDER HUMPS		
ROCK STAR STRUCTURES		
POST STUMPS		
STONE FRAMED DEFLECTOR		
SAW-TOOTHED DEFLECTOR		
ROOT WADDLOG DEFLECTOR		
TIRE STRUCTURE		
ROAD BED		

FISH HABITAT IMPROVEMENT PLAN
for
PYMATUNING LAKE, CRAWFORD COUNTY
by
PA FISH AND BOAT COMMISSION
DIVISION OF HABITAT MANAGEMENT

Drawn By: B.S.P., P.E.T., M.B.S Habitat Manager: Benjamin Page Date: 12/7/11

NOT TO SCALE
FIT IN FIELD
ALL SIZES APPROXIMATE

NOTE : **Blue Text Indicates Proposed Sites**
Black Text Indicates Completed Sites

RESOURCE FIRST
PROTECT • CONSERVE • ENHANCE