IMPROVED OVERHEAD COVER DEFLECTOR
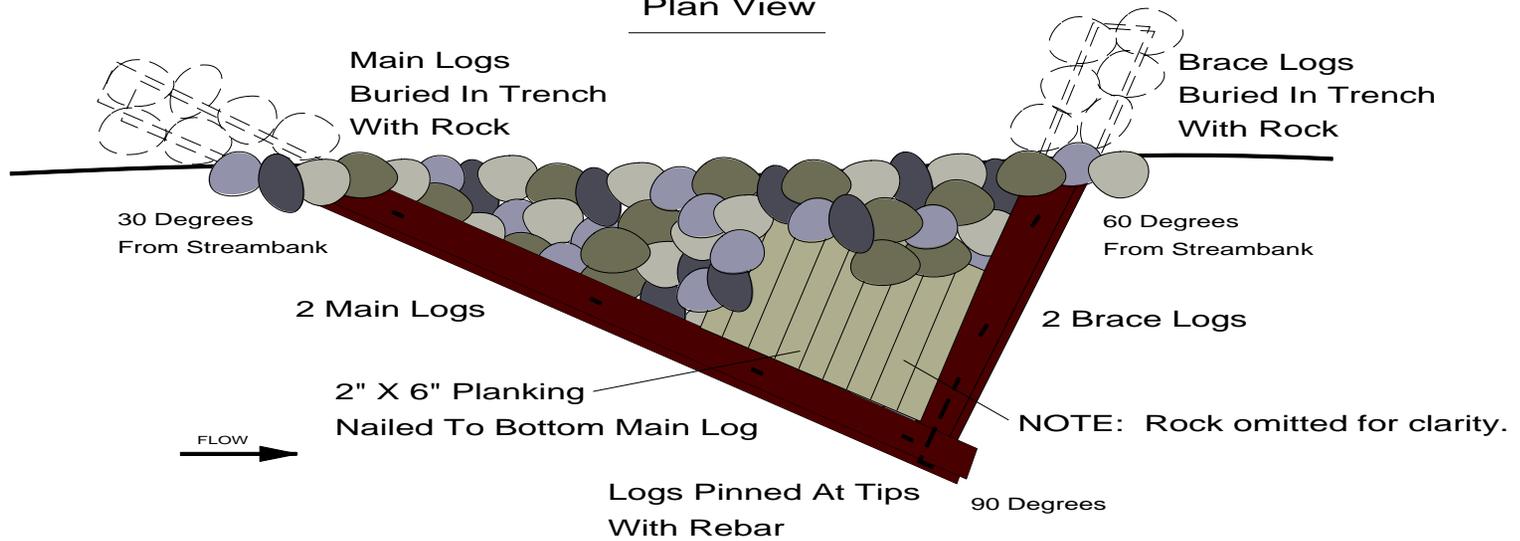
Plan View

Main Logs
Buried In Trench
With Rock

Brace Logs
Buried In Trench
With Rock

30 Degrees
From Streambank

60 Degrees
From Streambank

2 Main Logs

2 Brace Logs

2" X 6" Planking
Nailed To Bottom Main Log

NOTE: Rock omitted for clarity.

FLOW

Logs Pinned At Tips
With Rebar

90 Degrees

Section View

Normal
Water Level

Stream Bottom

Brace Logs
Buried In Trench With Rock